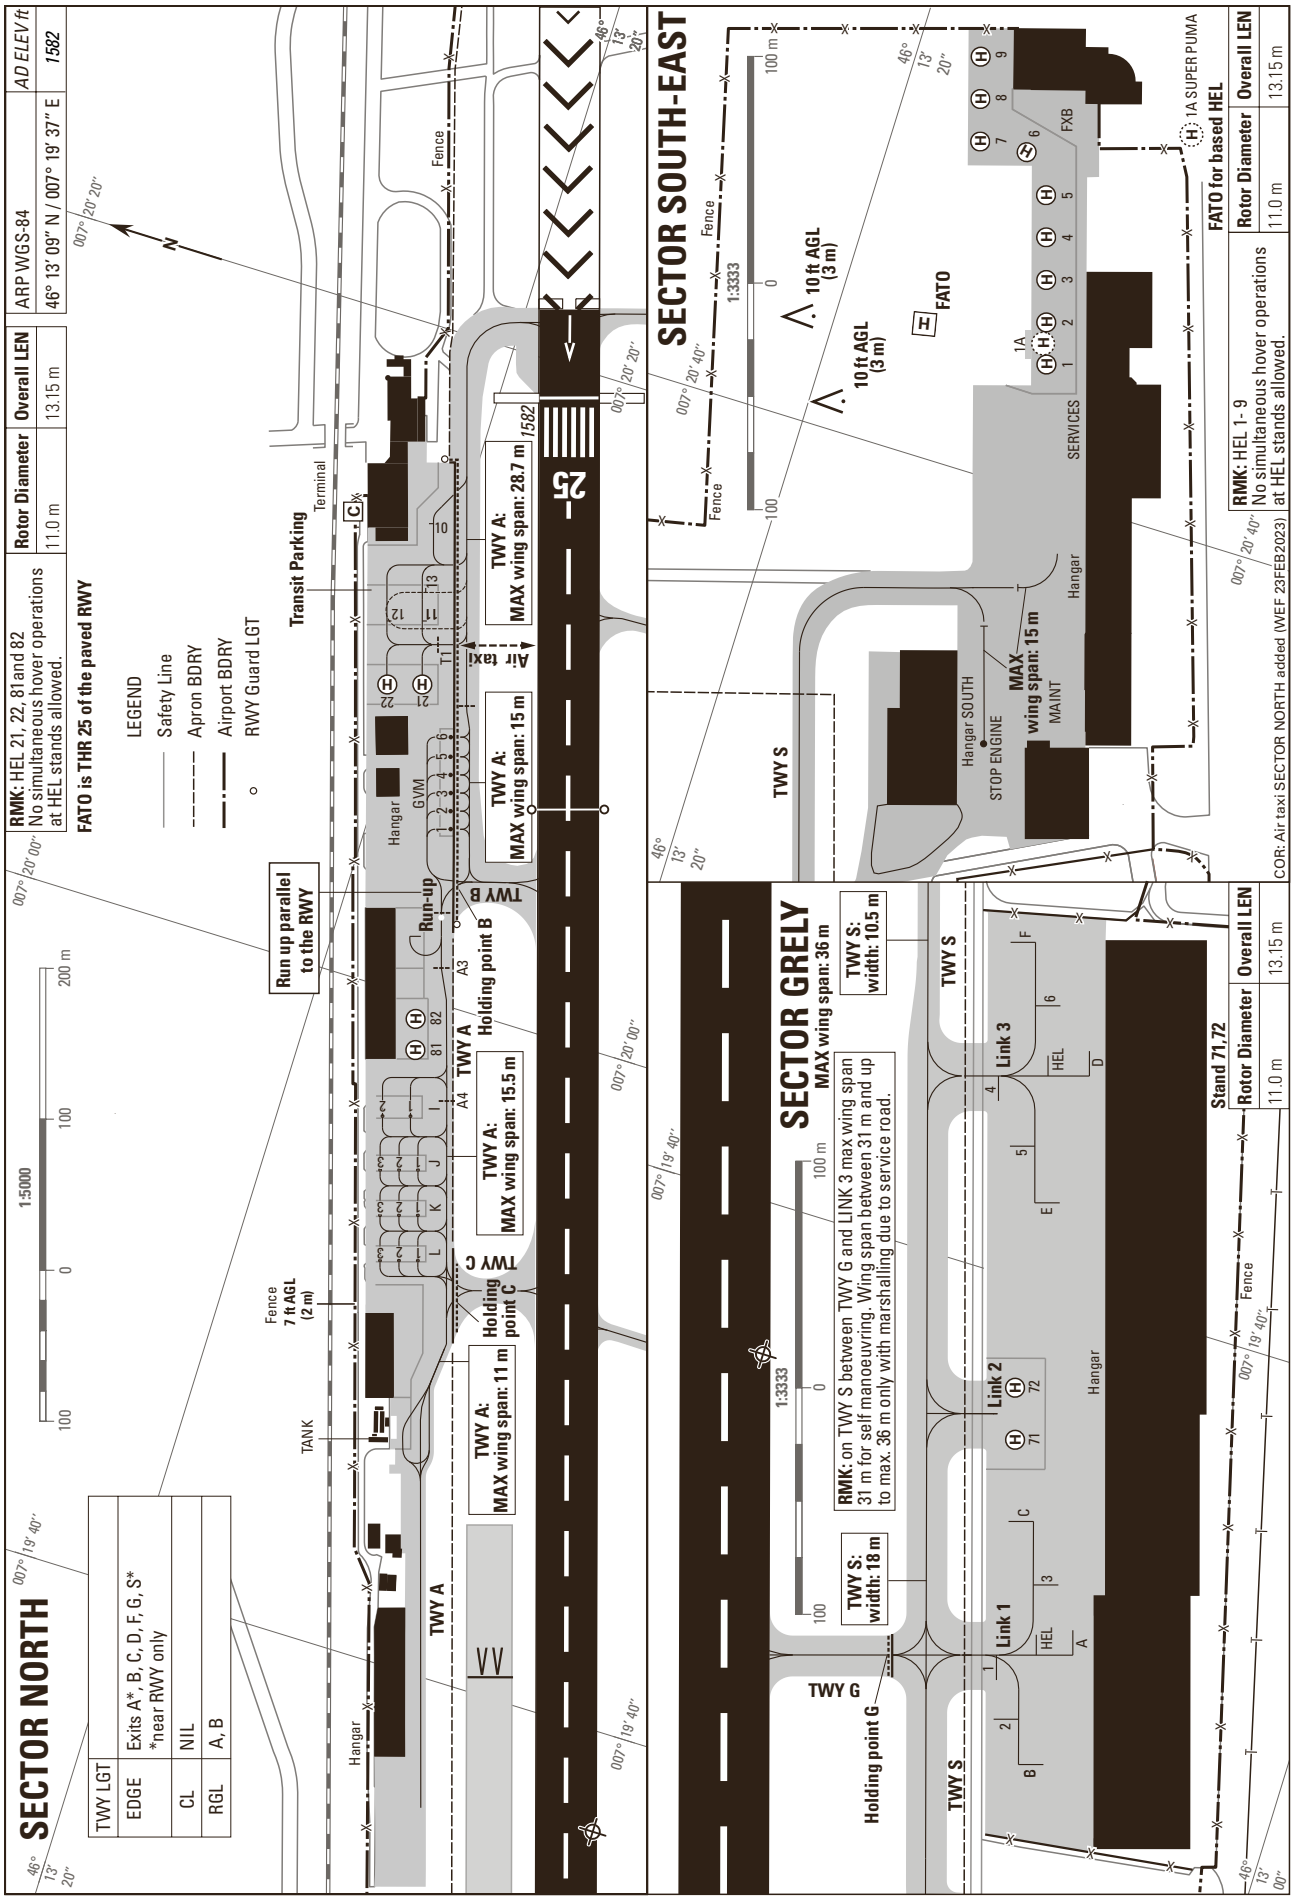
SECTOR NORTH
SECTOR GREY
SECTOR SOUTH-EAST
ARP WGS-84
46° 13' 09" N / 007° 19' 37" E
AD ELEV ft
1582
Rotor Diameter
Overall LEN
11.0 m
13.15 m
RMK: HEL 21, 22, 81 and 82
No simultaneous hover operations
at HEL stands allowed.
FATO is THR 25 of the paved RWY
LEGEND
Safety Line
Apron BDRY
Airport BDRY
RWY Guard LGT
Transit Parking
Terminal
Run up parallel to the RWY
Run-up
Holding point B
Holding point C
Holding point G
TWY A
TWY B
TWY C
TWY G
TWY S
TWY A: MAX wing span: 11 m
TWY A: MAX wing span: 15.5 m
TWY A: MAX wing span: 15 m
TWY A: MAX wing span: 28.7 m
TWY S: width: 18 m
TWY S: width: 10.5 m
MAX wing span: 36 m
RMK: on TWY S between TWY G and LINK 3 max wing span 31 m for self manoeuvring. Wing span between 31 m and up to max. 36 m only with marshalling due to service road.
Air taxi
25
1582
Fence
7 ft AGL (2 m)
TANK
Hangar
GVM
10 ft AGL (3 m)
FATO
Link 1
Link 2
Link 3
Stand 71,72
Hangar SOUTH
STOP ENGINE
MAINT
MAX wing span: 15 m
SERVICES
FXB
1A SUPER PUMA
FATO for based HEL
RMK: HEL 1- 9
No simultaneous hover operations at HEL stands allowed.
COR: Air taxi SECTOR NORTH added (WEF 23FEB2023)
TWY LGT
EDGE
Exits A*, B, C, D, F, G, S*
*near RWY only
CL
NIL
RGL
A, B

THIS PAGE INTENTIONALLY LEFT BLANK