VAR 2° E (2016.5)

Profile see LSZA AD 2.24.4-2

RWY: 01 1)

RWY 01	DECLARED DISTANCES in m	RWY 19
2) **1345**	TAKE-OFF RUN AVAILABLE	—
2) **1345**	TAKE-OFF DISTANCE AVAILABLE	—
1415	ACCELERATE-STOP DISTANCE AVAILABLE	—
—	LANDING DISTANCE AVAILABLE	**1135**

1) Designator changed to avoid mix-up.

2) DER RWY 01 is located 70 m before runway end respective RENL due to OBST in the immediate departure area.

HORIZONTAL SCALE 1:20 000

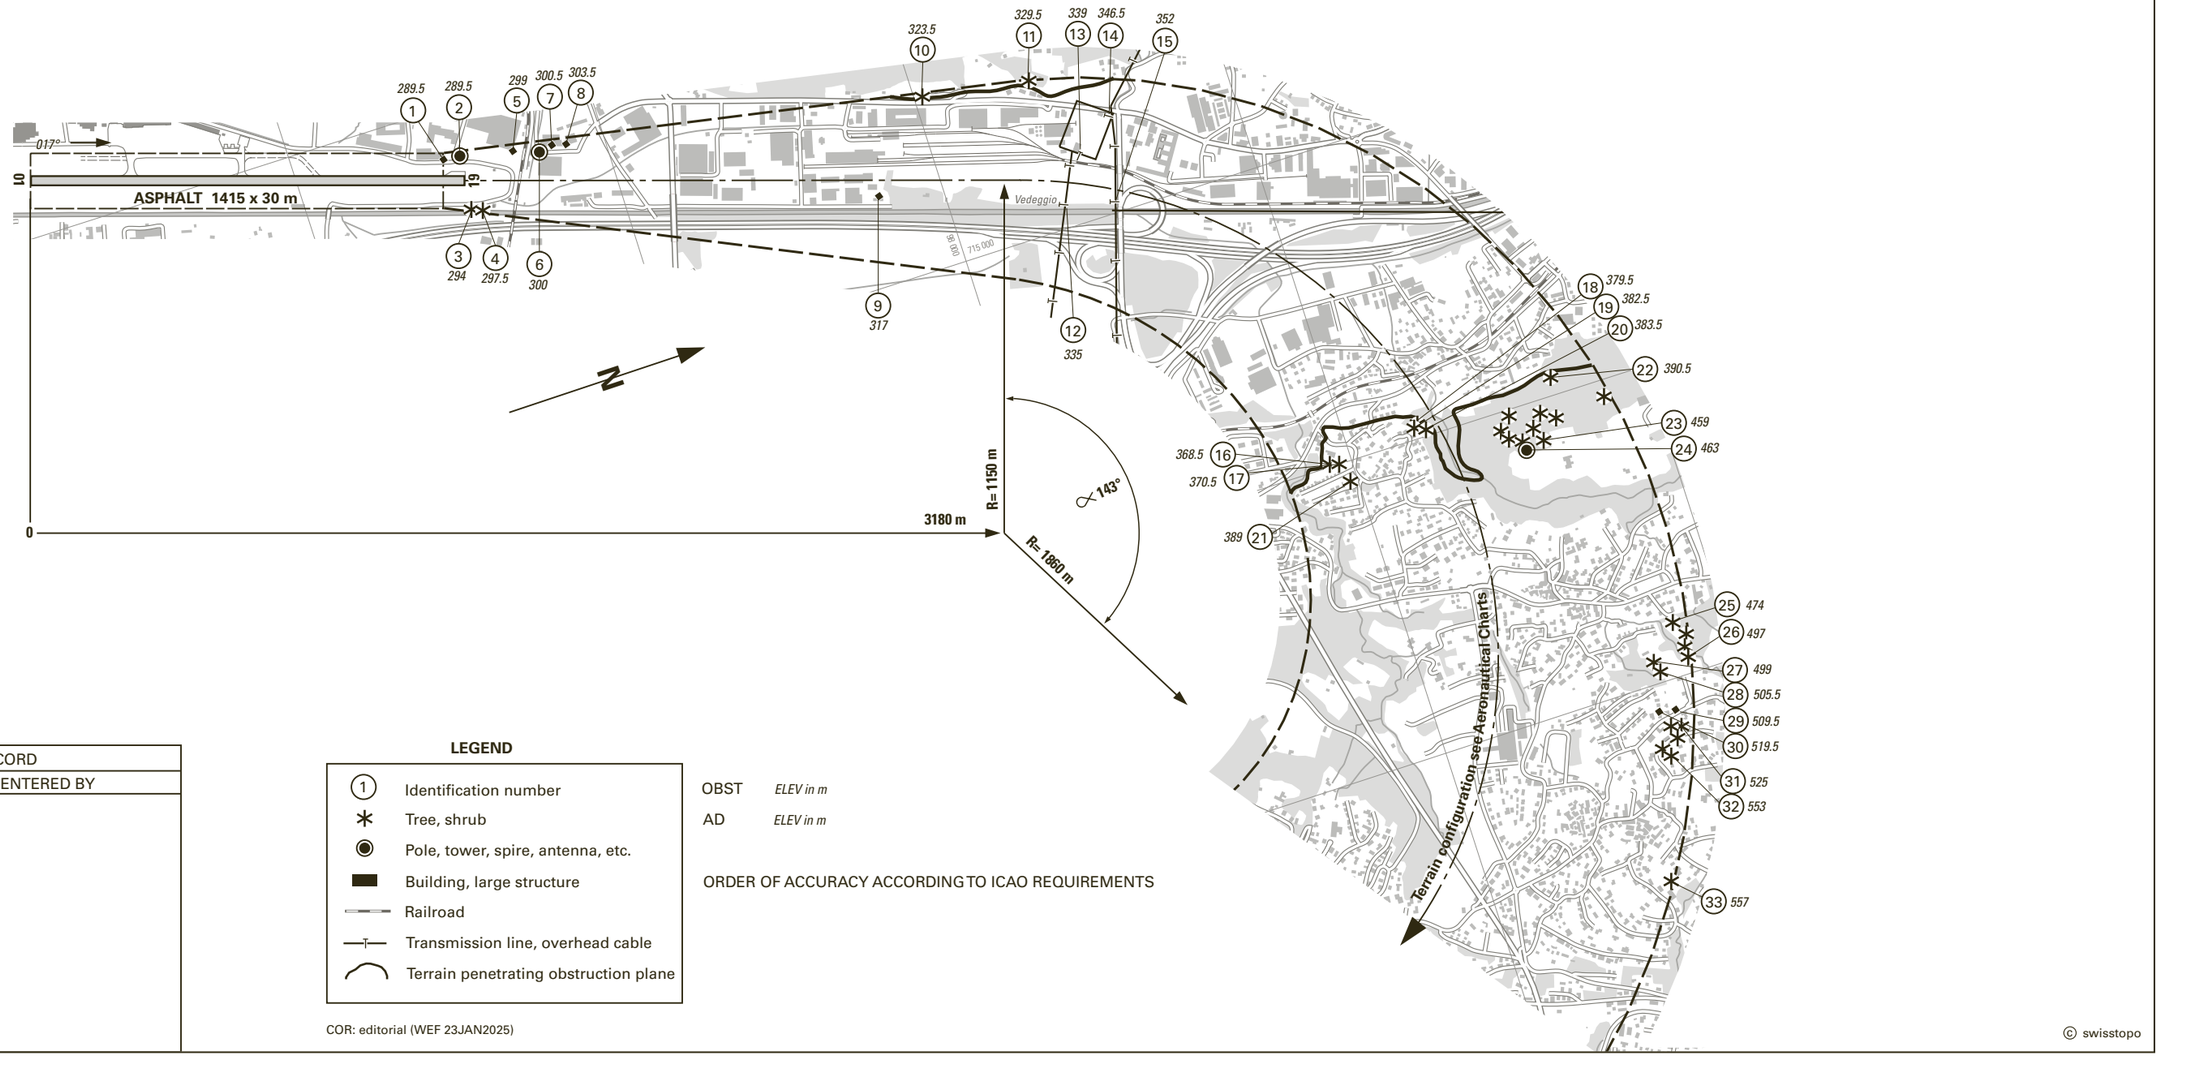

AMDT RECORD		
No.	DATE	ENTERED BY

LEGEND

(1)	Identification number
*	Tree, shrub
◉	Pole, tower, spire, antenna, etc.
▬	Building, large structure
	Railroad
	Transmission line, overhead cable
	Terrain penetrating obstruction plane

OBST *ELEV in m*

AD *ELEV in m*

ORDER OF ACCURACY ACCORDING TO ICAO REQUIREMENTS

COR: editorial (WEF 23JAN2025)

© swisstopo

VAR 2° E (2016.5)

PROFILE RWY: 01

Plan view see LSZA AD 2.24.4-1

LEGEND

- (1) Identification number
- Tree / BLDG
- Terrain penetrating obstruction plane

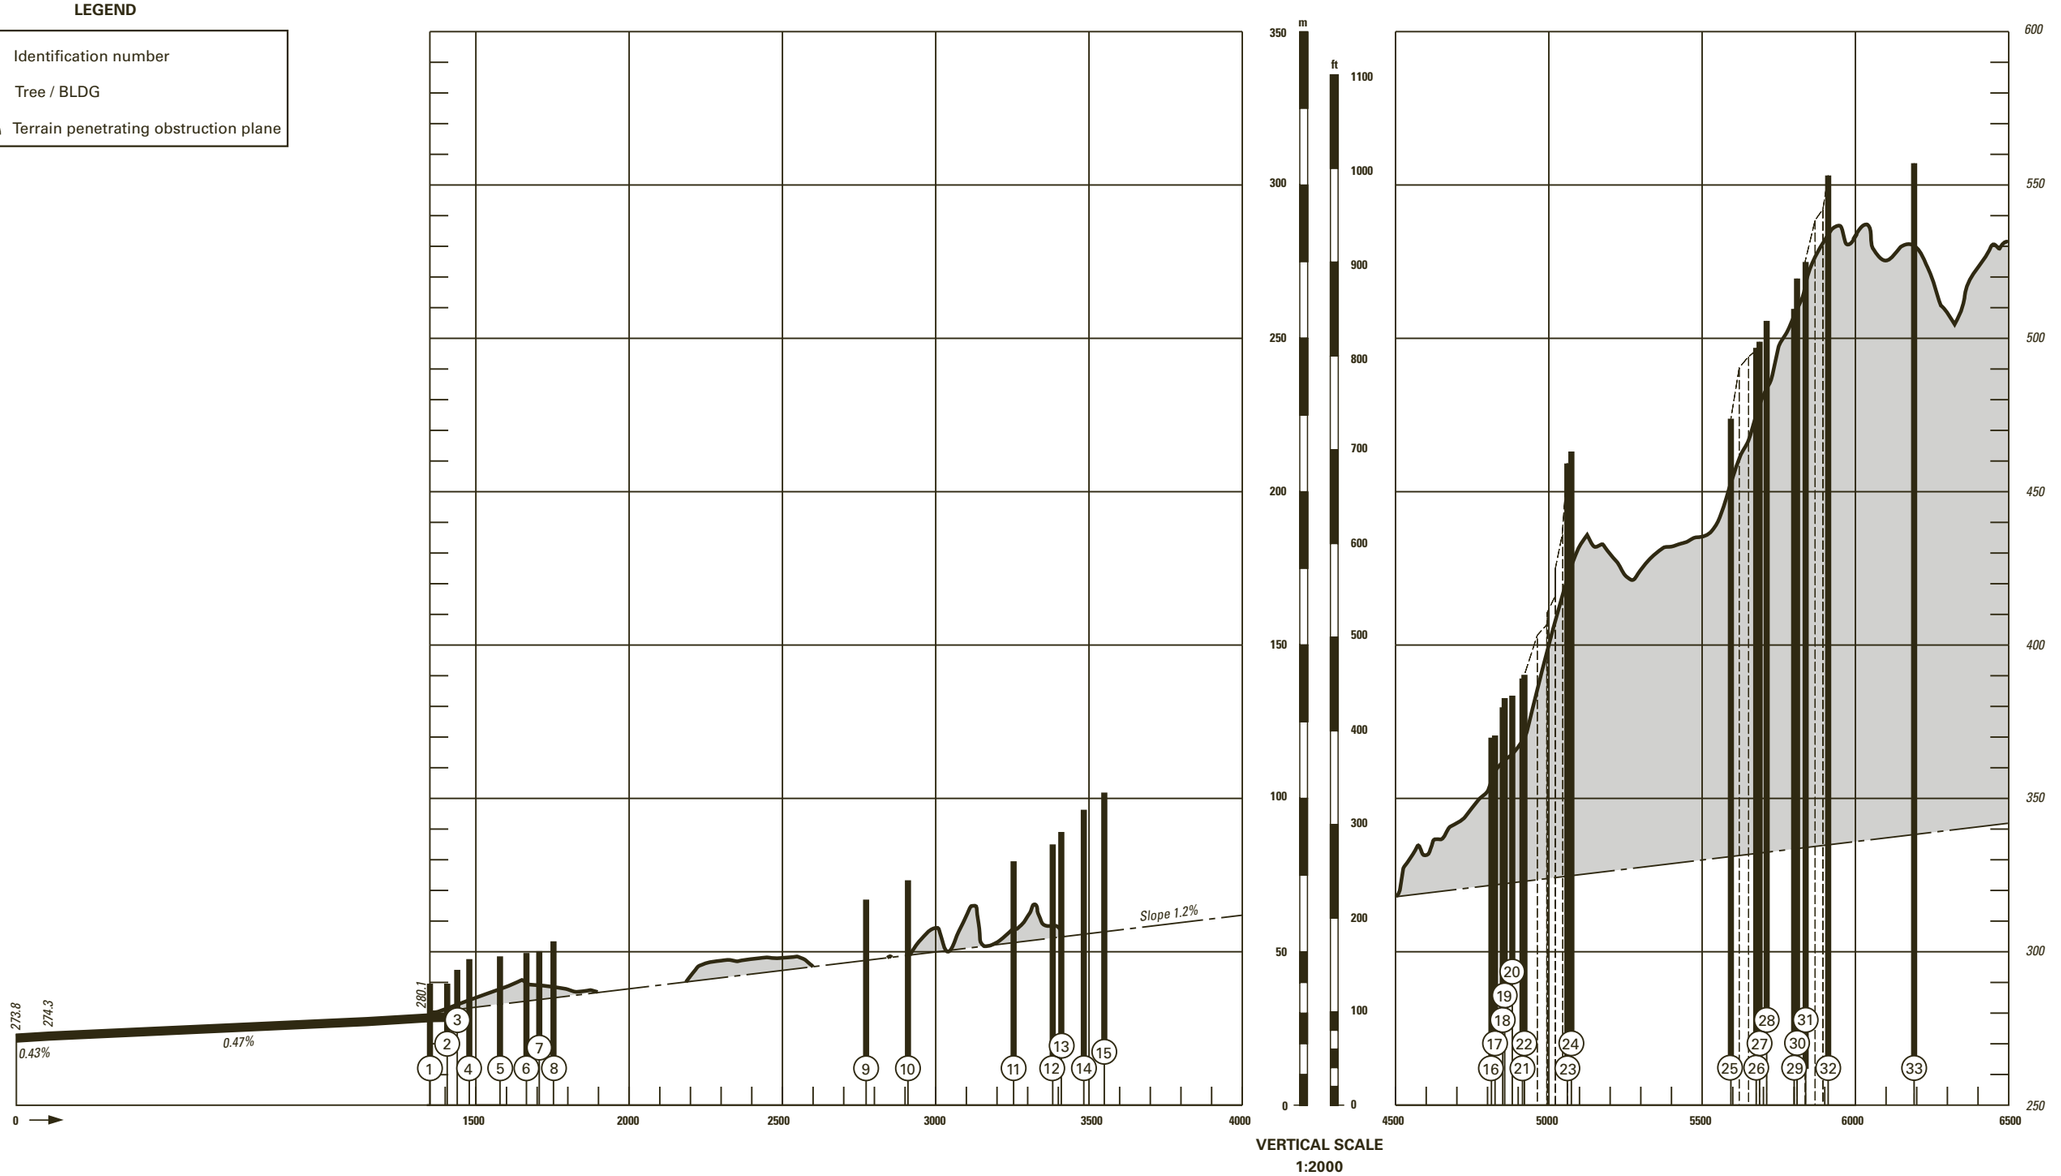

VERTICAL SCALE
1:2000

COR: editorial (WEF 23JAN2025)

© swisstopo